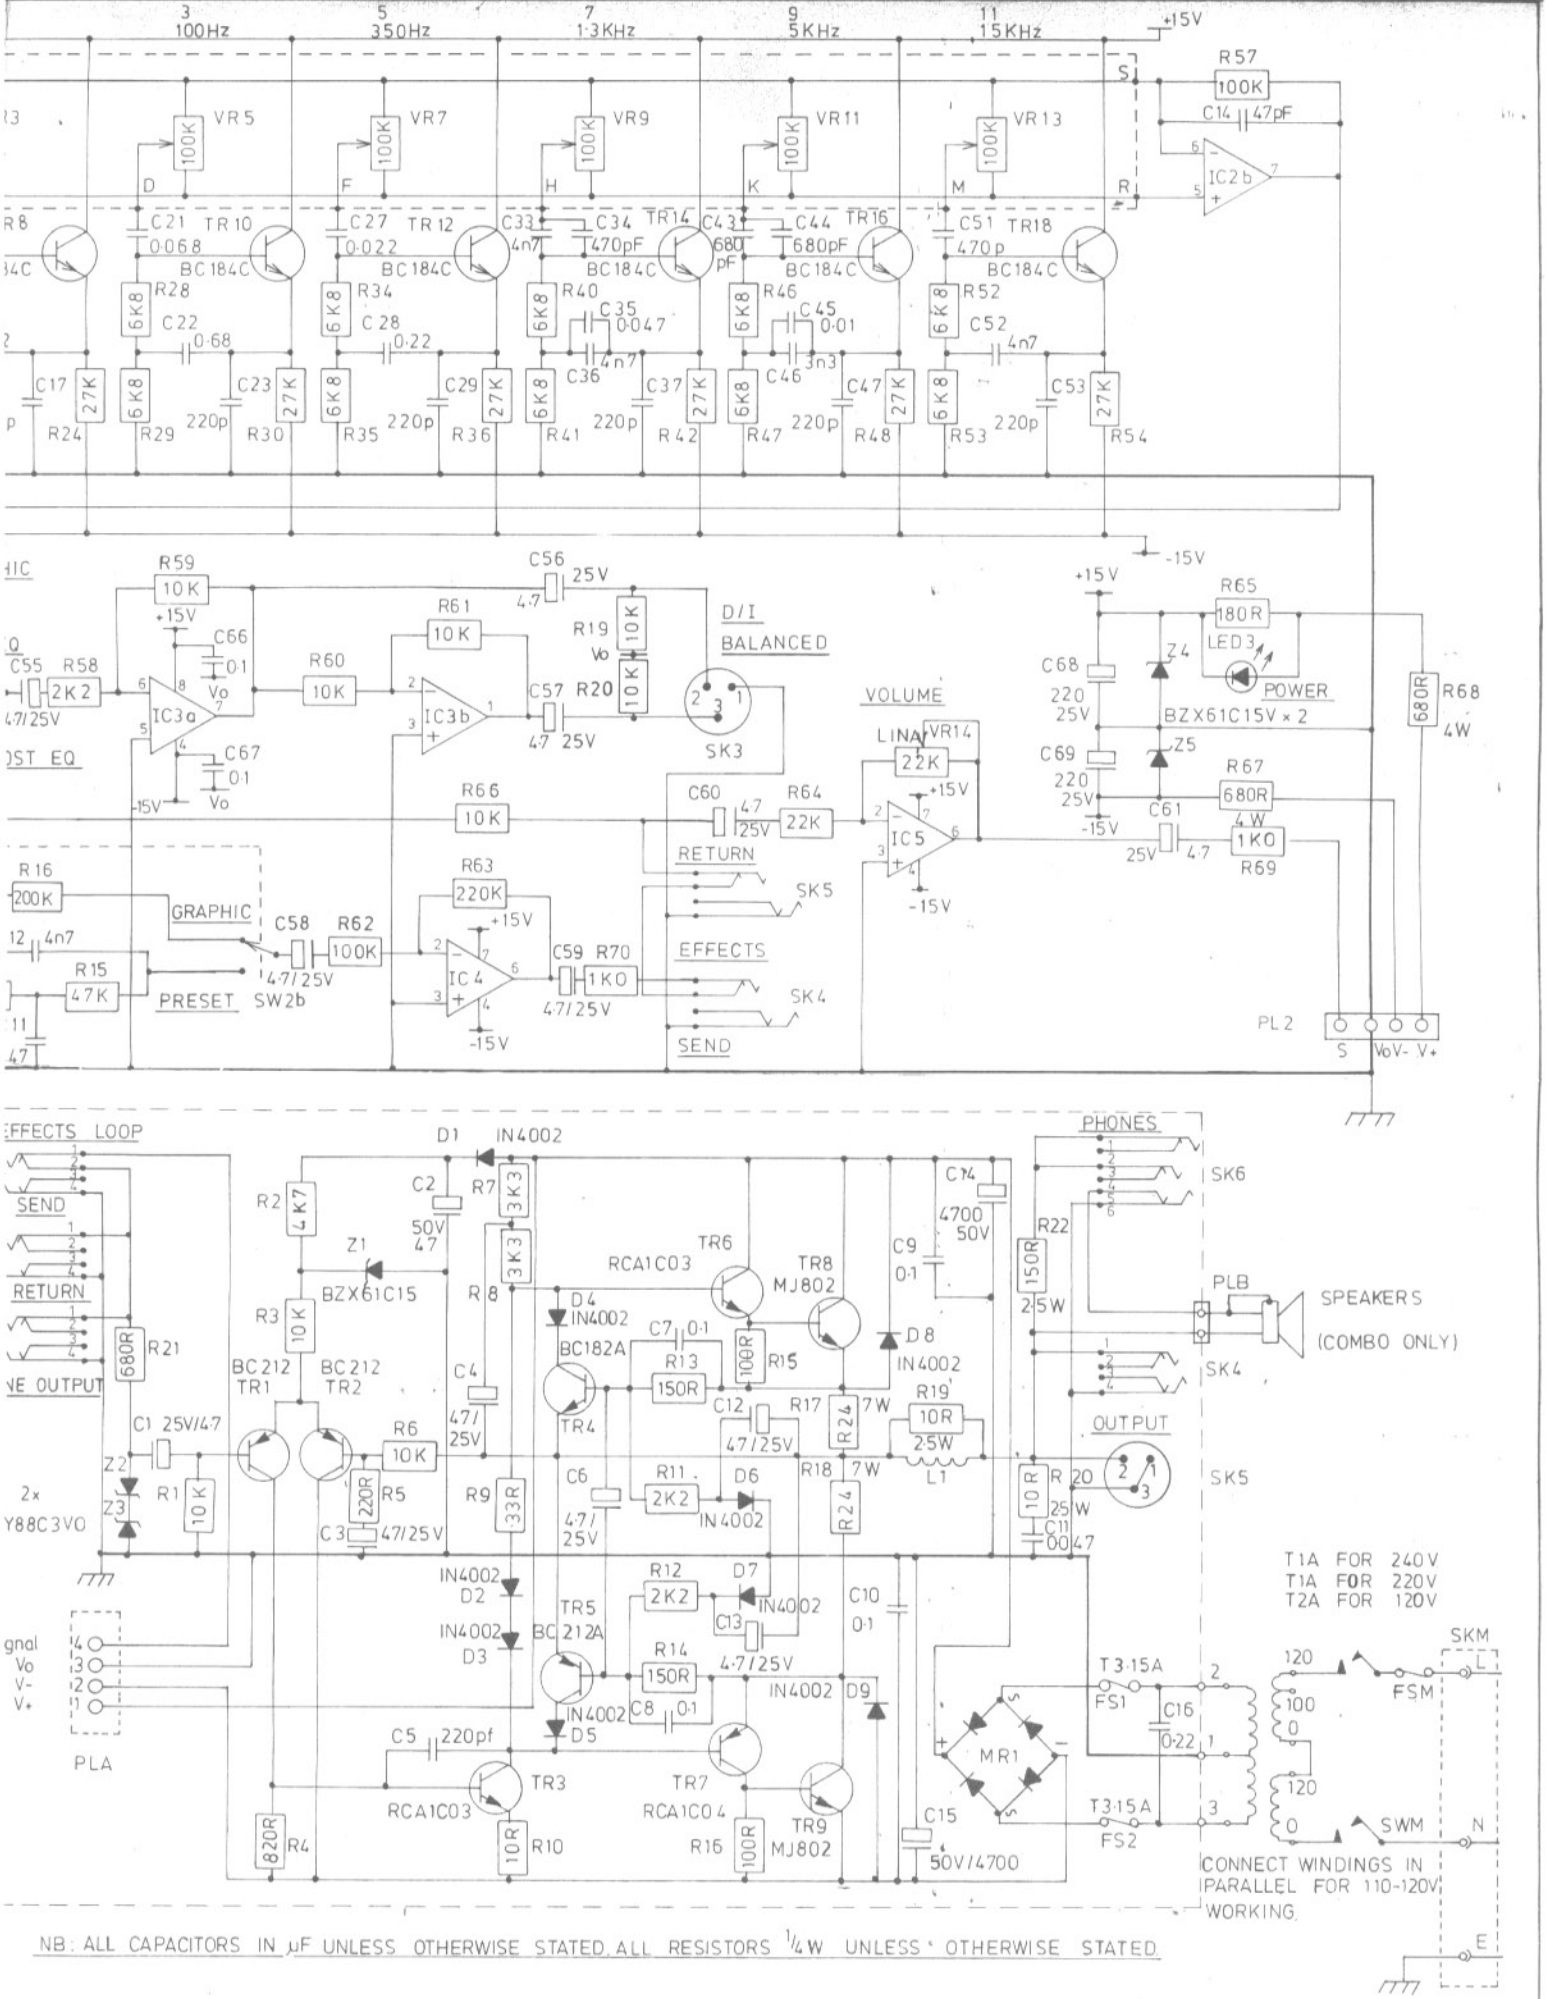


ISSUE 1 R69.R70 ADDED. see change note No. 0120 31/10/86 SH	CARLSBRO	DRAWN S HOLMES	DATE 9 / 6 / 86	MATERIAL	TITLE CIRCUIT DIAGRAM B150	DRAWING NO C/AC00661
		CHECKED	SCALE	FINISH		
		FILE P 156	TOL			