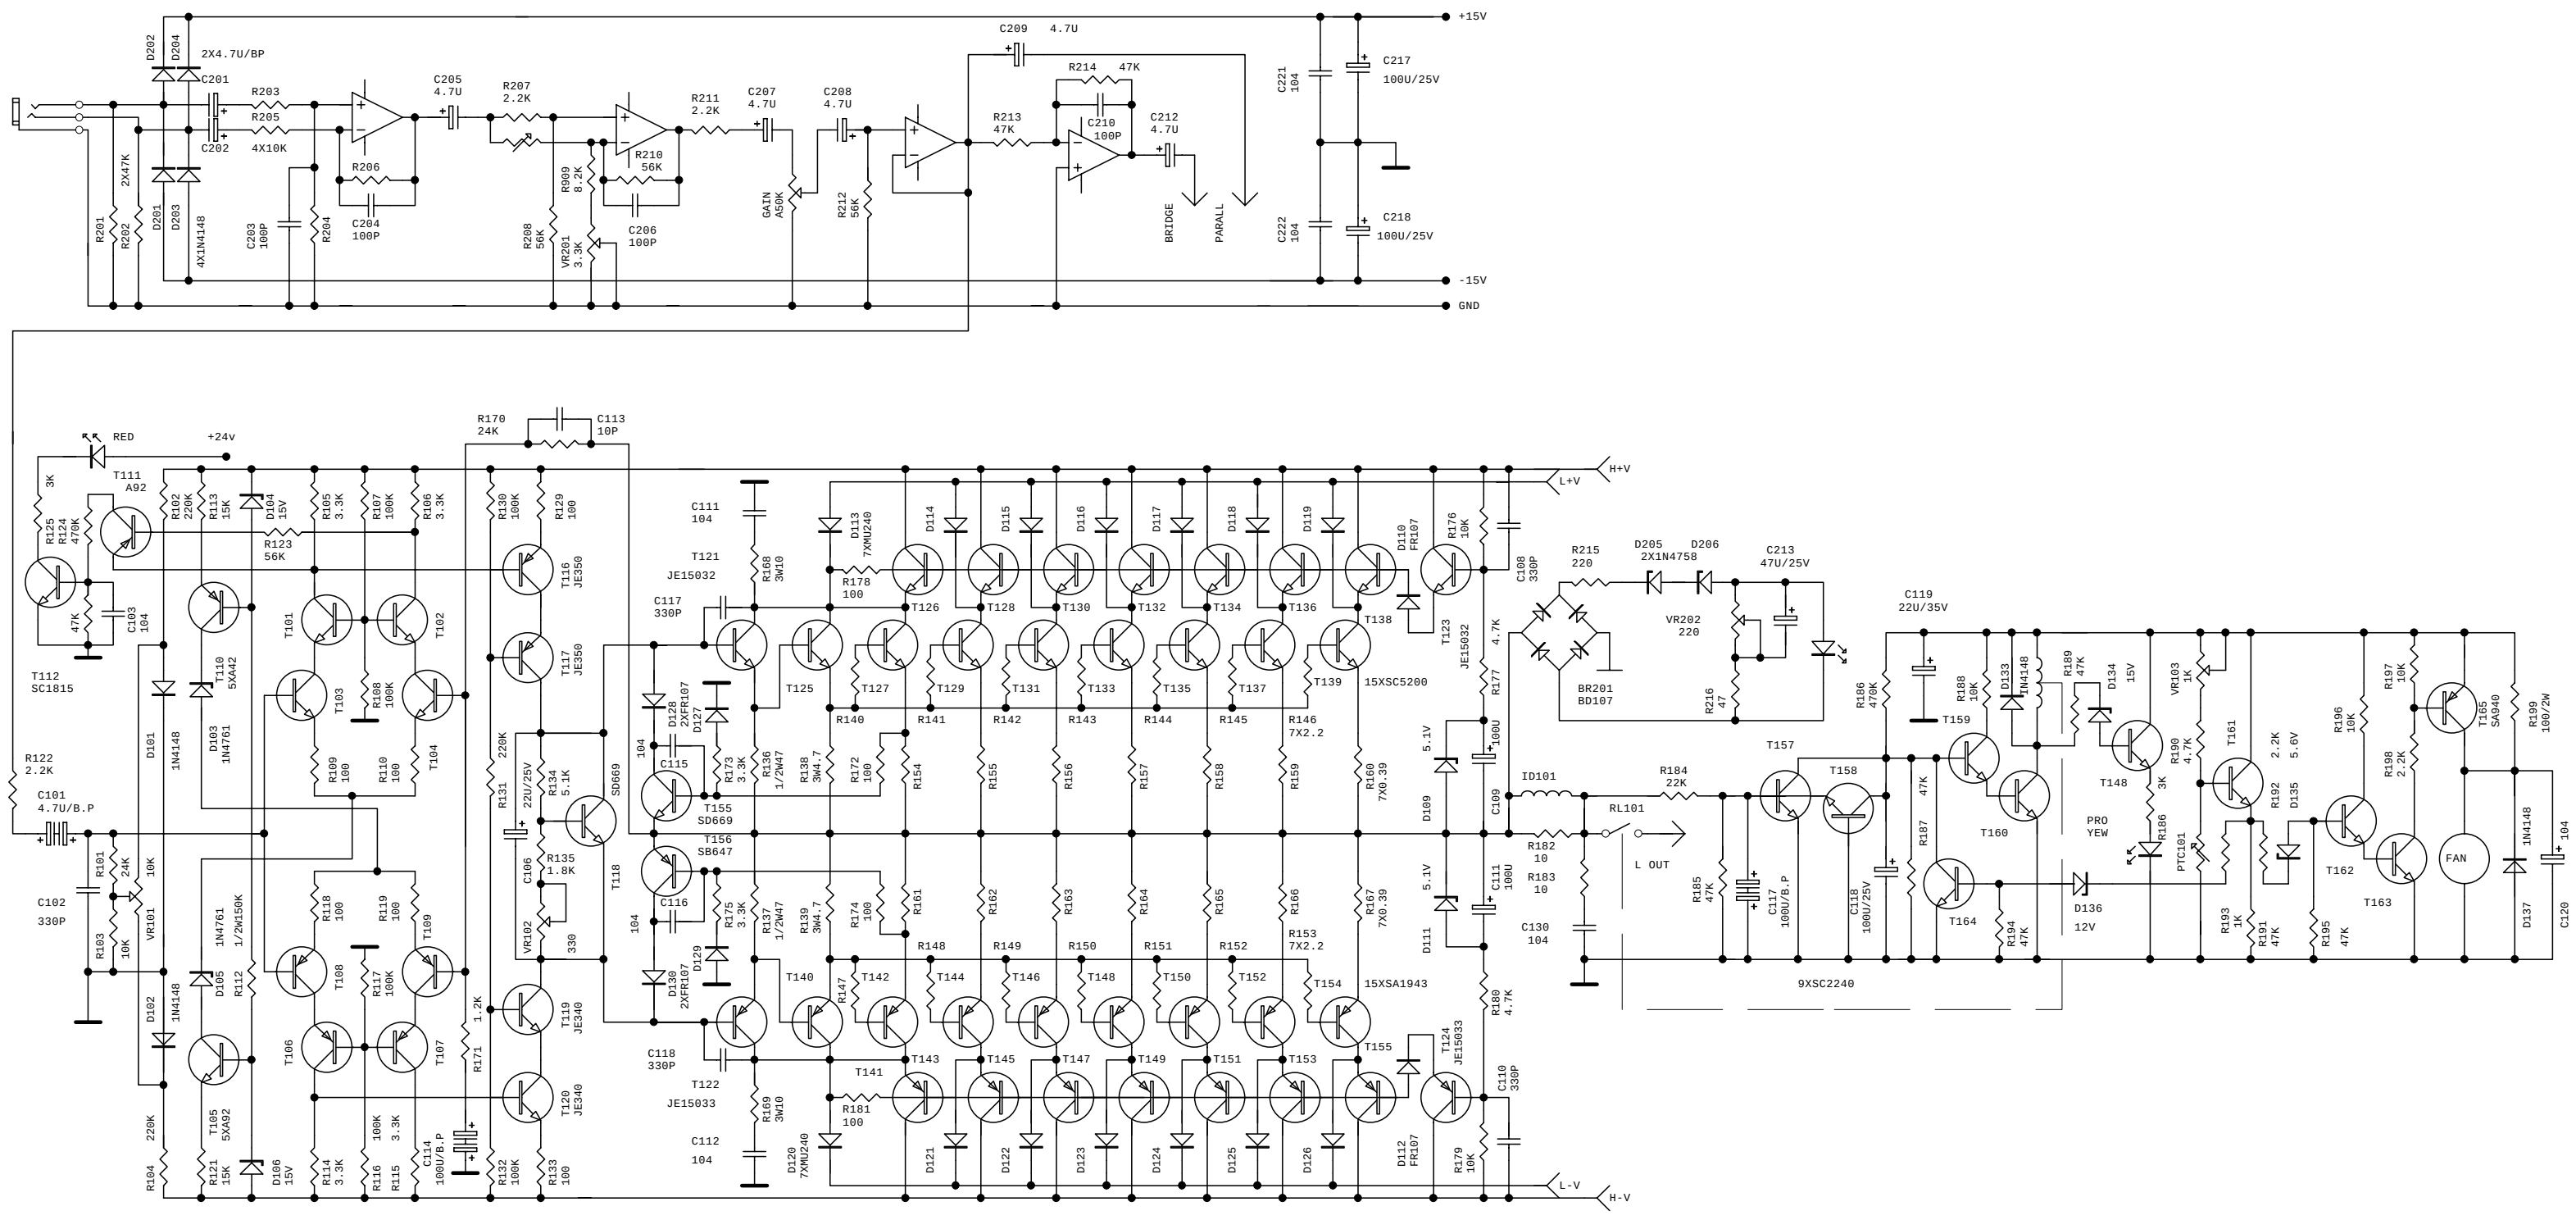


Title			
Size A2	Number		Revision
Date:	17-Apr-2004	Sheet of	
File:	D:\工程文件\线路图\AONE-1.S01	Drawn By:	